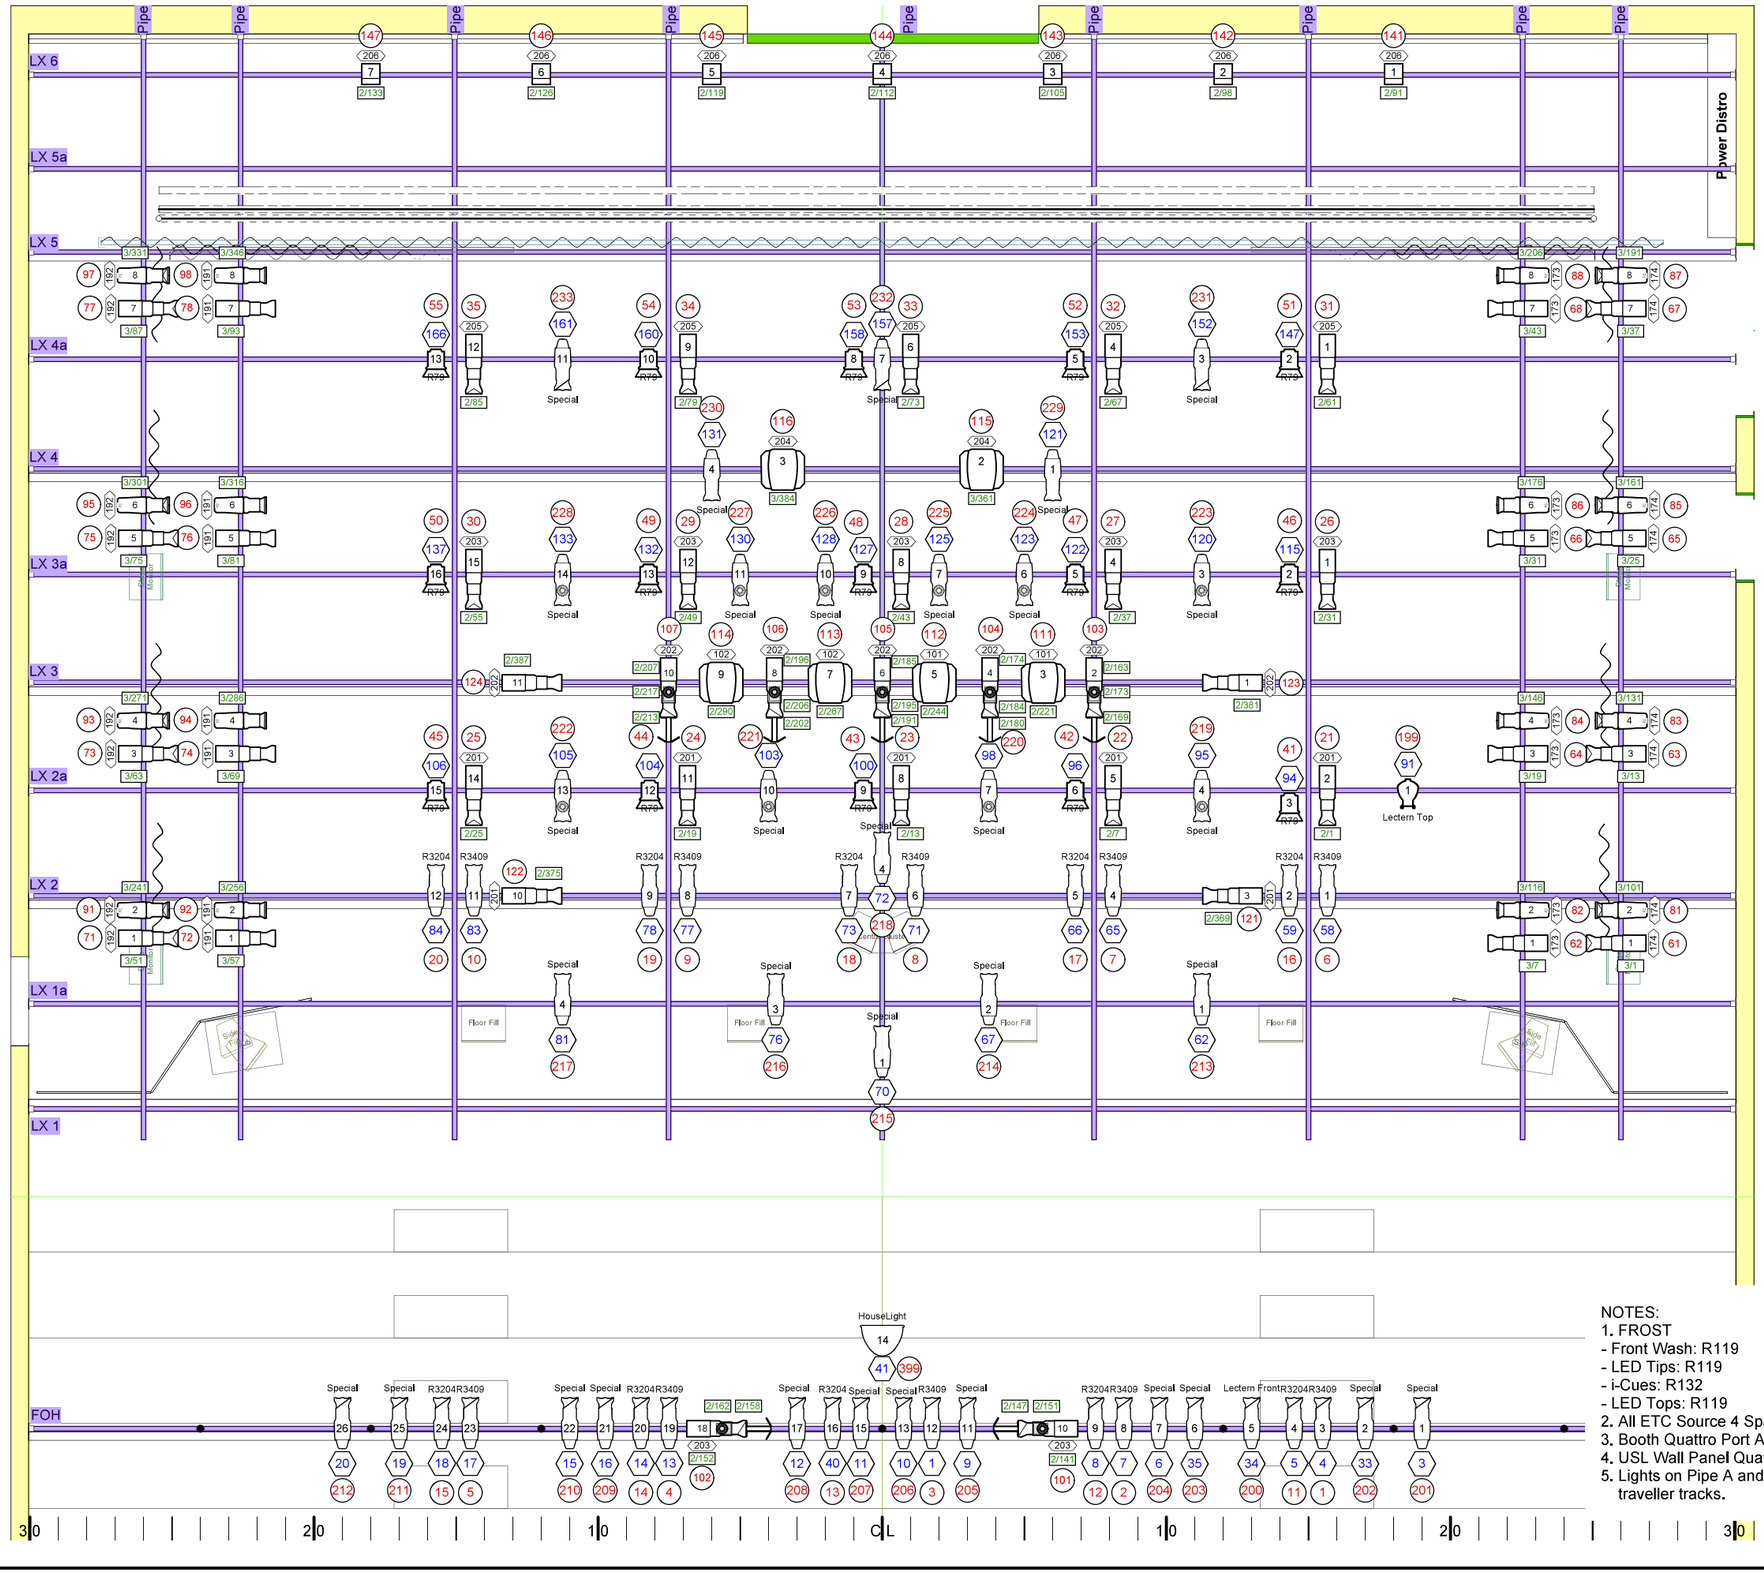


## Symbol Key

| | | |
|---|---|---|
| | ETC Source 4 26° @575W | 26 |
| | ETC Source 4 36° @575W | 28 |
| | ETC ColorSource Spot DB 26° @160 W | 7 |
| | ETC ColorSource Spot DB 36° @160W | 12 |
| | ETC ColorSource Spot DB 50° @160W | 23 |
| | Chauvet Ovation E-910 FC 36° @240 W | 8 |
| | Chauvet Ovation E-910 FC 50° @240 W | 8 |
| | Varilite VLX Wash @840W | 6 |
| | ETC ColorSource CYC @133 W | 7 |
| | 6" Fresnel @1Kw | 15 |
| | I-Cue | 7 |
| | DMX Iris | 7 |
| | Patt 23 @500w | 1 |
| | Barn Door | 15 |
| | Iris | 10 |
| | 18" Scoop @500W | 1 |

400 512 Houselights in Ceiling

NOTES:
1. FROST
- Front Wash: R119
- LED Tips: R119
- i-Cues: R132
- LED Tops: R119
2. All ETC Source 4 Spares with irises are fitted with knurl knobs.
3. Booth Quattro Port Assignments: A1, B2, C3, D4.
4. USL Wall Panel Quattro Port Assignments: A1, B2, C2, D3.
5. Lights on Pipe A and Pipe I need to be yoked onstage to clear traveller tracks.

CENTRE DES ARTS DE BANFF
CENTRE FOR ARTS AND CREATIVITY

# LX Plot Small - 3/16"

MGT House Hang

| | |
|---|---|
| Scale / Échelle: 3/16" = 1' | Revision Date: 2026-03-19 |
| Drawn By / Dessiné Par: Tyrell Doig | Date: 2023-03-20 |
| Venue / Lieu: Margaret Greenham Theatre | |
| File Name / Nom de Fichier: MGT LX House Plot - March 2026.vwx | |