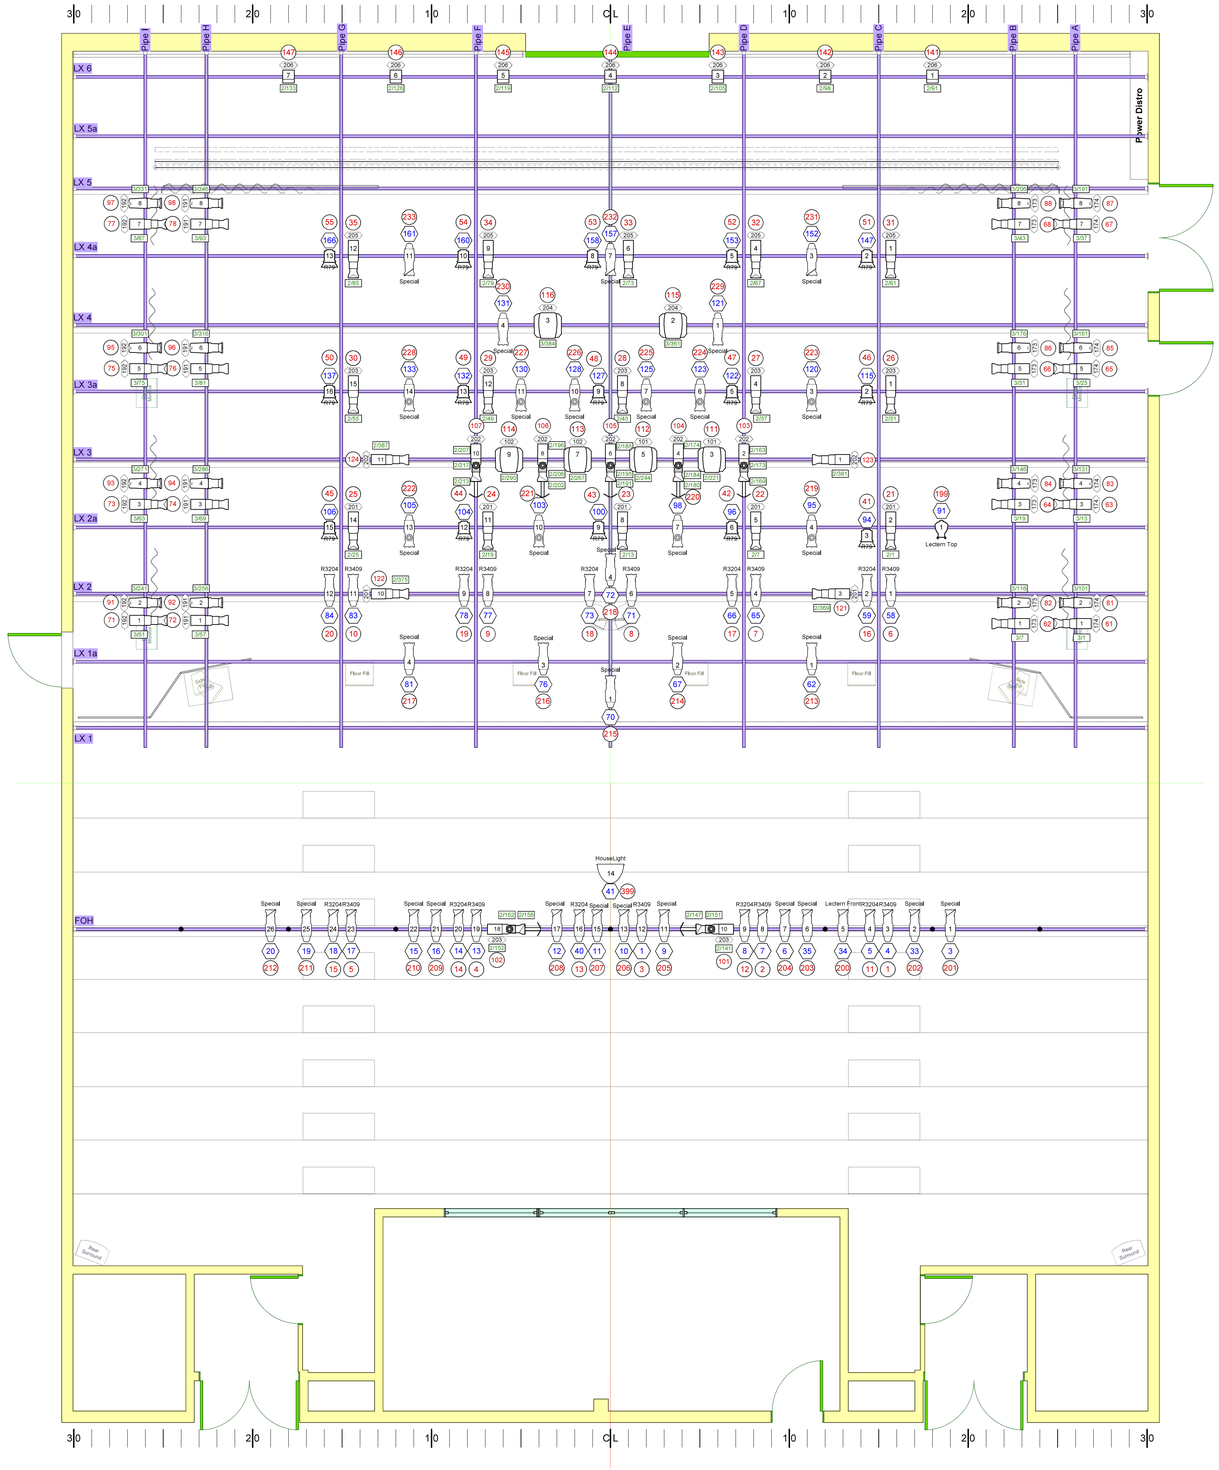

Symbol Key

	ETC Source 4 26° @575W	26
	ETC Source 4 36° @575W	28
	ETC ColorSource Spot DB 26° @160 W	7
	ETC ColorSource Spot DB 36° @160W	12
	ETC ColorSource Spot DB 50° @160W	23
	Chauvet Ovation E-910 FC 36° @240 W	8
	Chauvet Ovation E-910 FC 50° @240 W	8
	Varilite VLX Wash @840W	6
	ETC ColorSource CYC @133 W	7
	6" Fresnel @1Kw	15
	I-Cue	7
	DMX Iris	7
	Patt 23 @500w	1
	Barn Door	15
	Iris	10
	18" Scoop @500W	1

Color
Universe/Address
Unit Number
Non-Dim
Dimmer
Channel

NOTES:
1. FROST
- Front Wash: R119
- LED Tips: R119
- i-Cues: R132
- LED Tops: R119
2. All ETC Source 4 Spares with irises are fitted with knurl knobs.
3. Booth Quattro Port Assignments: A1, B2, C3, D4.
4. USL Wall Panel Quattro Port Assignments: A1, B2, C2, D3.
5. Lights on Pipe A and Pipe I need to be yoked onstage to clear traveller tracks.

Dance Booms

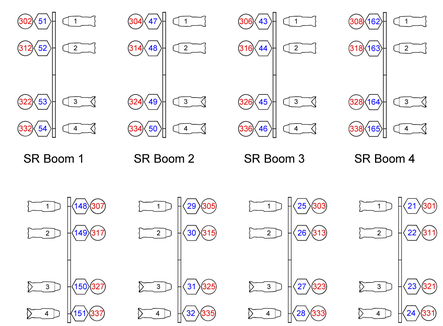

NOTE:
Booms are part of the Common Shared Inventory, may not be available, and require additional set up time. Please check with venue to determine their availability.
Instrument counts are not included in Symbol Key.

Non Dim Assignments - Panel on Back Wall

- 401 / 201 — ND1 - LX 2A ColorSource Spots
- 402 / 202 — ND2 - LX 3 & FOH i-Cues, Fixtures & Irises
- 403 / 203 — ND3 - LX 3A ColorSource Spots
- 404 / 204 — ND4 - LX 4 VLX Power
- 405 / 205 — ND5 - LX 4a ColorSource Spots
- 406 / 206 — ND6 - LX 6 ColorSource Cycs

Non Dim Assignments - Modified Dimmer Modules

- Bkr / 101 — LX 3 - VLXs SL x 2
- Bkr / 102 — LX 3 - VLXs SR x 2
- Bkr / 173 — Pipe B SL Tips (onstage)
- Bkr / 174 — Pipe A SL Tips (offstage)
- Bkr / 191 — Pipe H SR Tips (onstage)
- Bkr / 192 — Pipe I SR Tips (offstage)

400 / 512 — Houselights in Ceiling

CENTRE DES ARTS DE BANFF
CENTRE FOR ARTS AND CREATIVITY

LX Plot with Booms - 1/4"

MGT House Hang

Scale: 3/16" = 1'	Revision Date: 2026-03-19
Drawn By / Dessiné Par: Tyrell Doig	Date: 2023-03-20
Venue / Lieu: Margaret Greenham Theatre	
File Name / Nom de Fichier: MGT LX House Plot - March 2026.vwx	